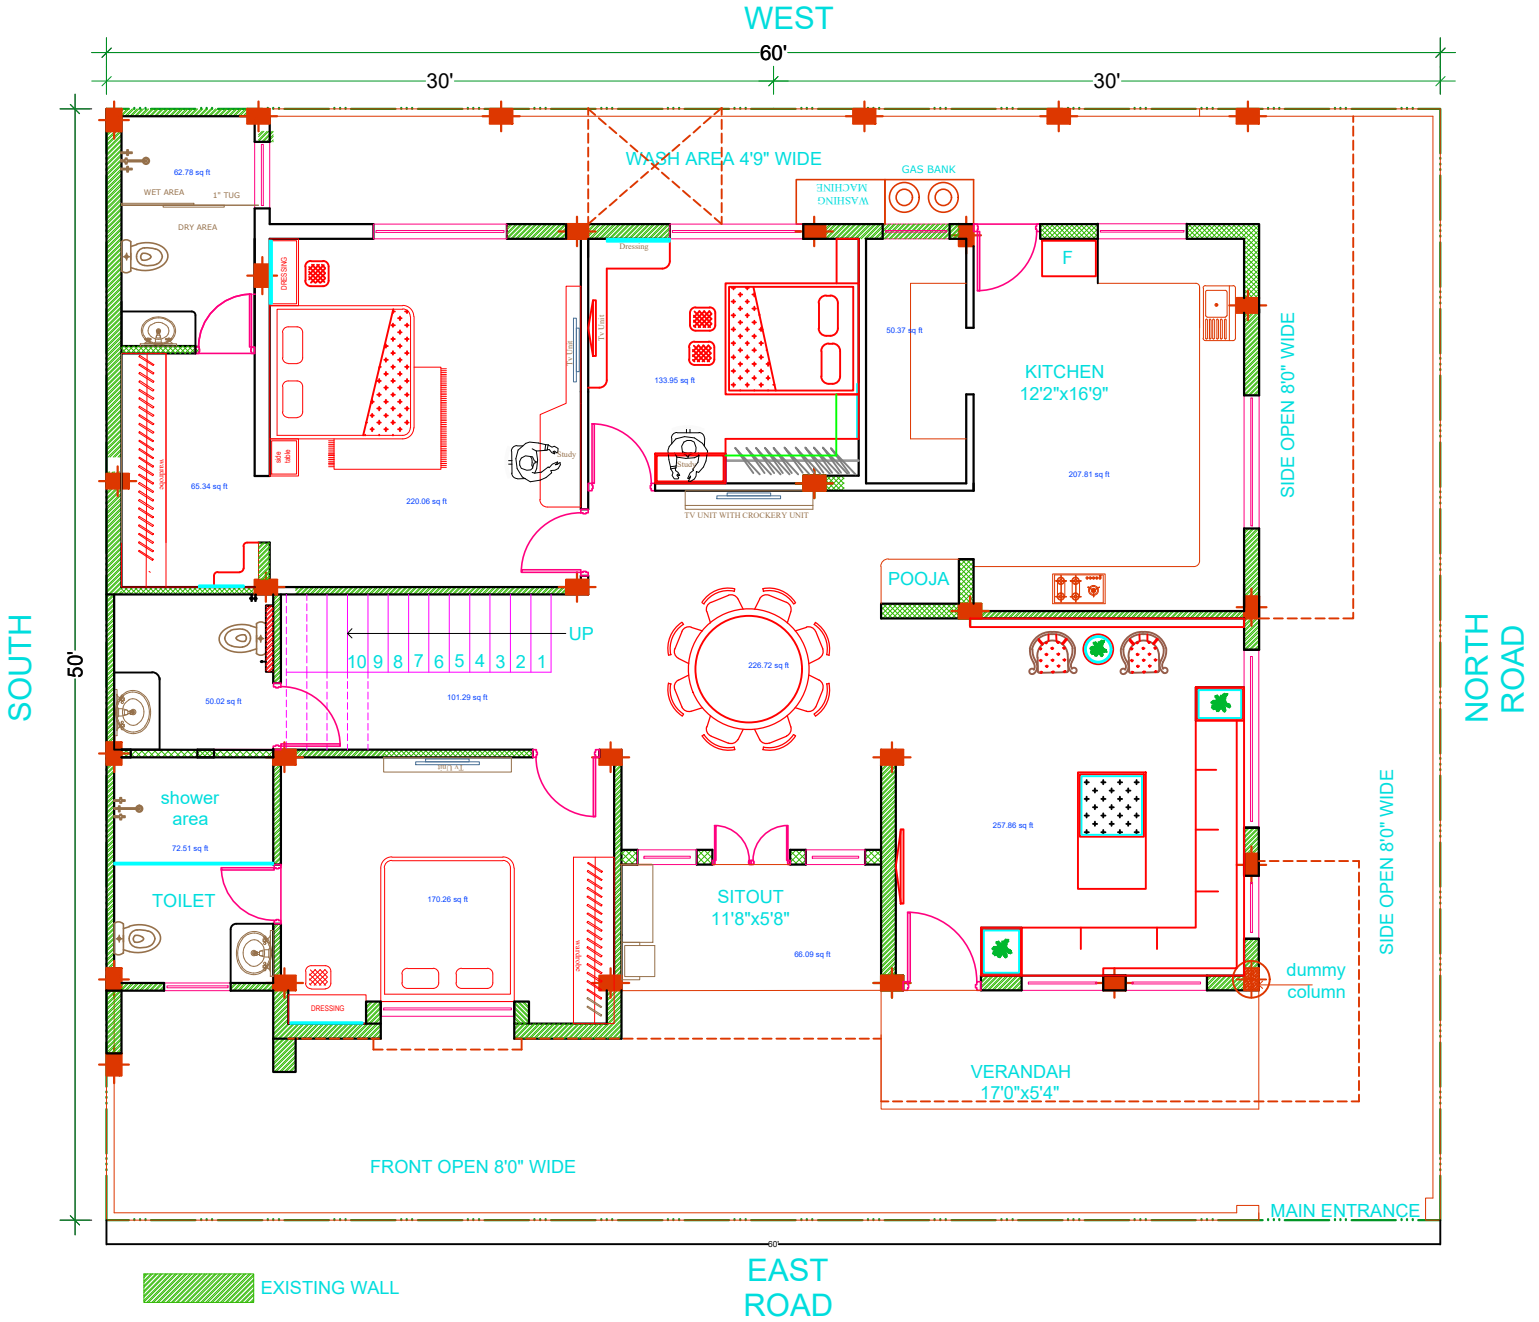

GROUND FLOOR PLAN

ALT-1