


FIRST FLOOR - FALSE CEILING LAYOUT

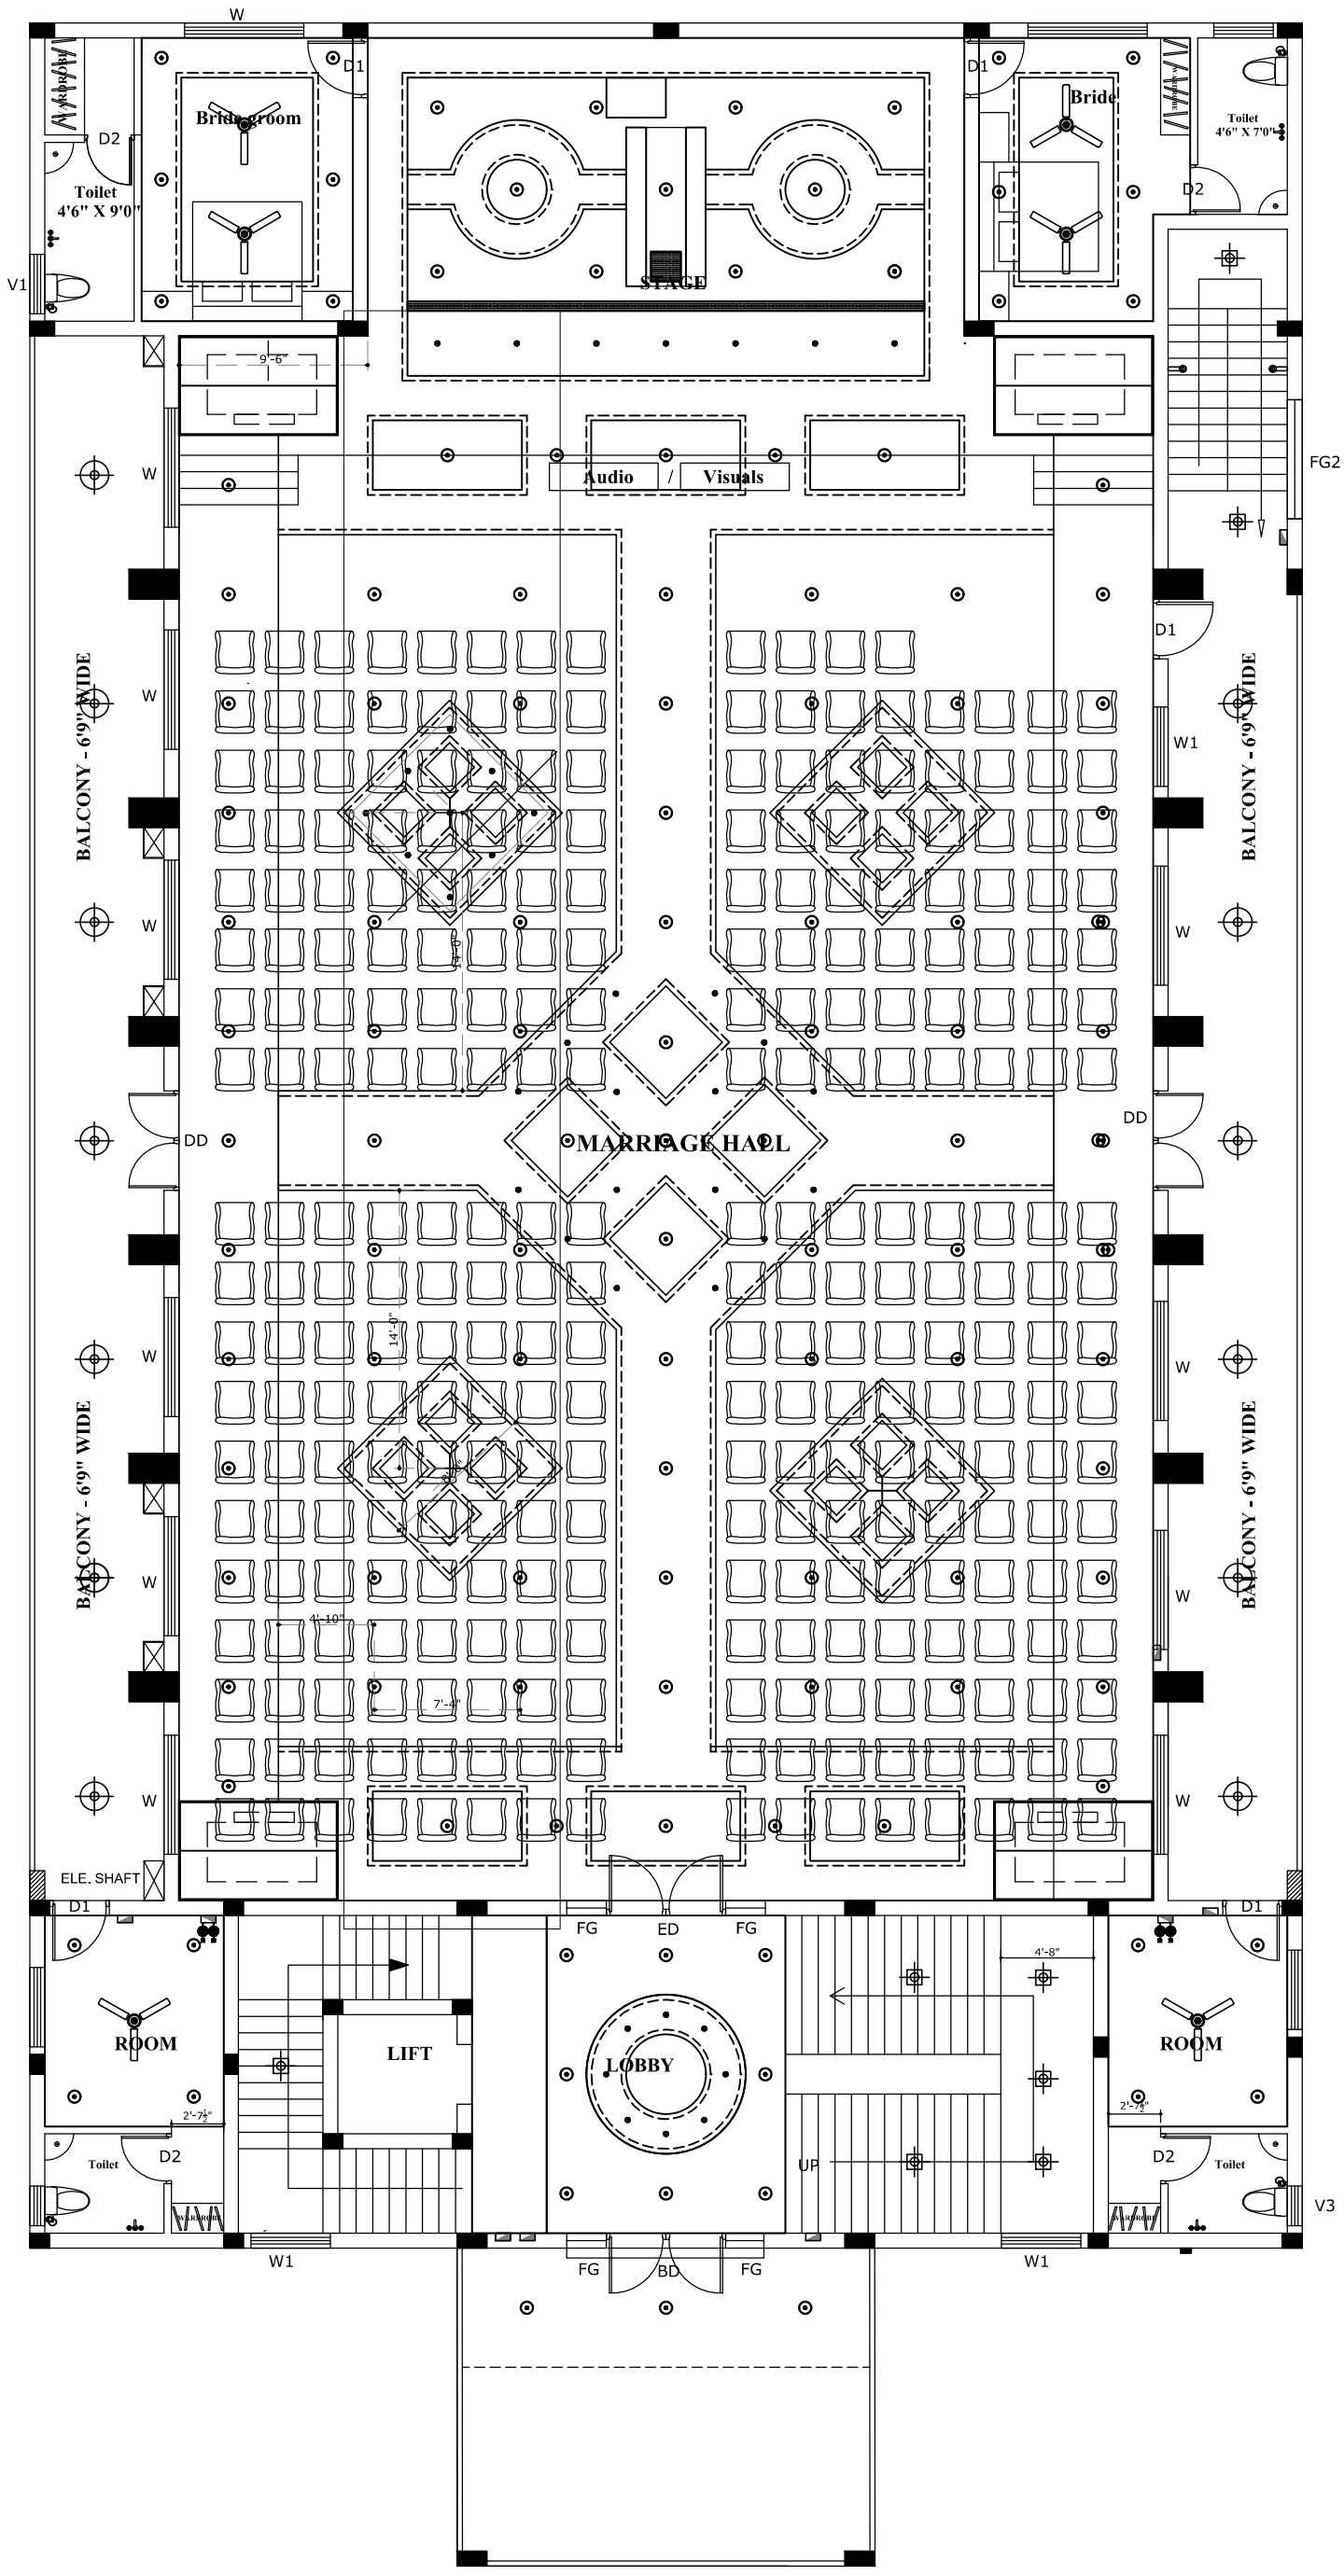


DATE: 19.09.2019

DRG. NO : LSD-SC-00/ FC-01

TITLE : FIRST FLOOR - FALSE CEILING LAYOUT

PROJECT: MARRIAGE HALL AT VRIDHACHALAM

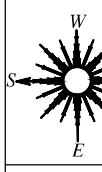BUILDER:

**Saasthaa Constructions,**
Planners & Builders,
44-B, Bazaar street, Viruthachalam.-231302
Cell: 9842345451, 9443779865, 9095145454

Project Consultant :

Life style
Design and projects
*Empowering the Building Technology*

Er. V. RAJESH KANNA. BE, AMIE - 9095813713